EXHIBIT 2.

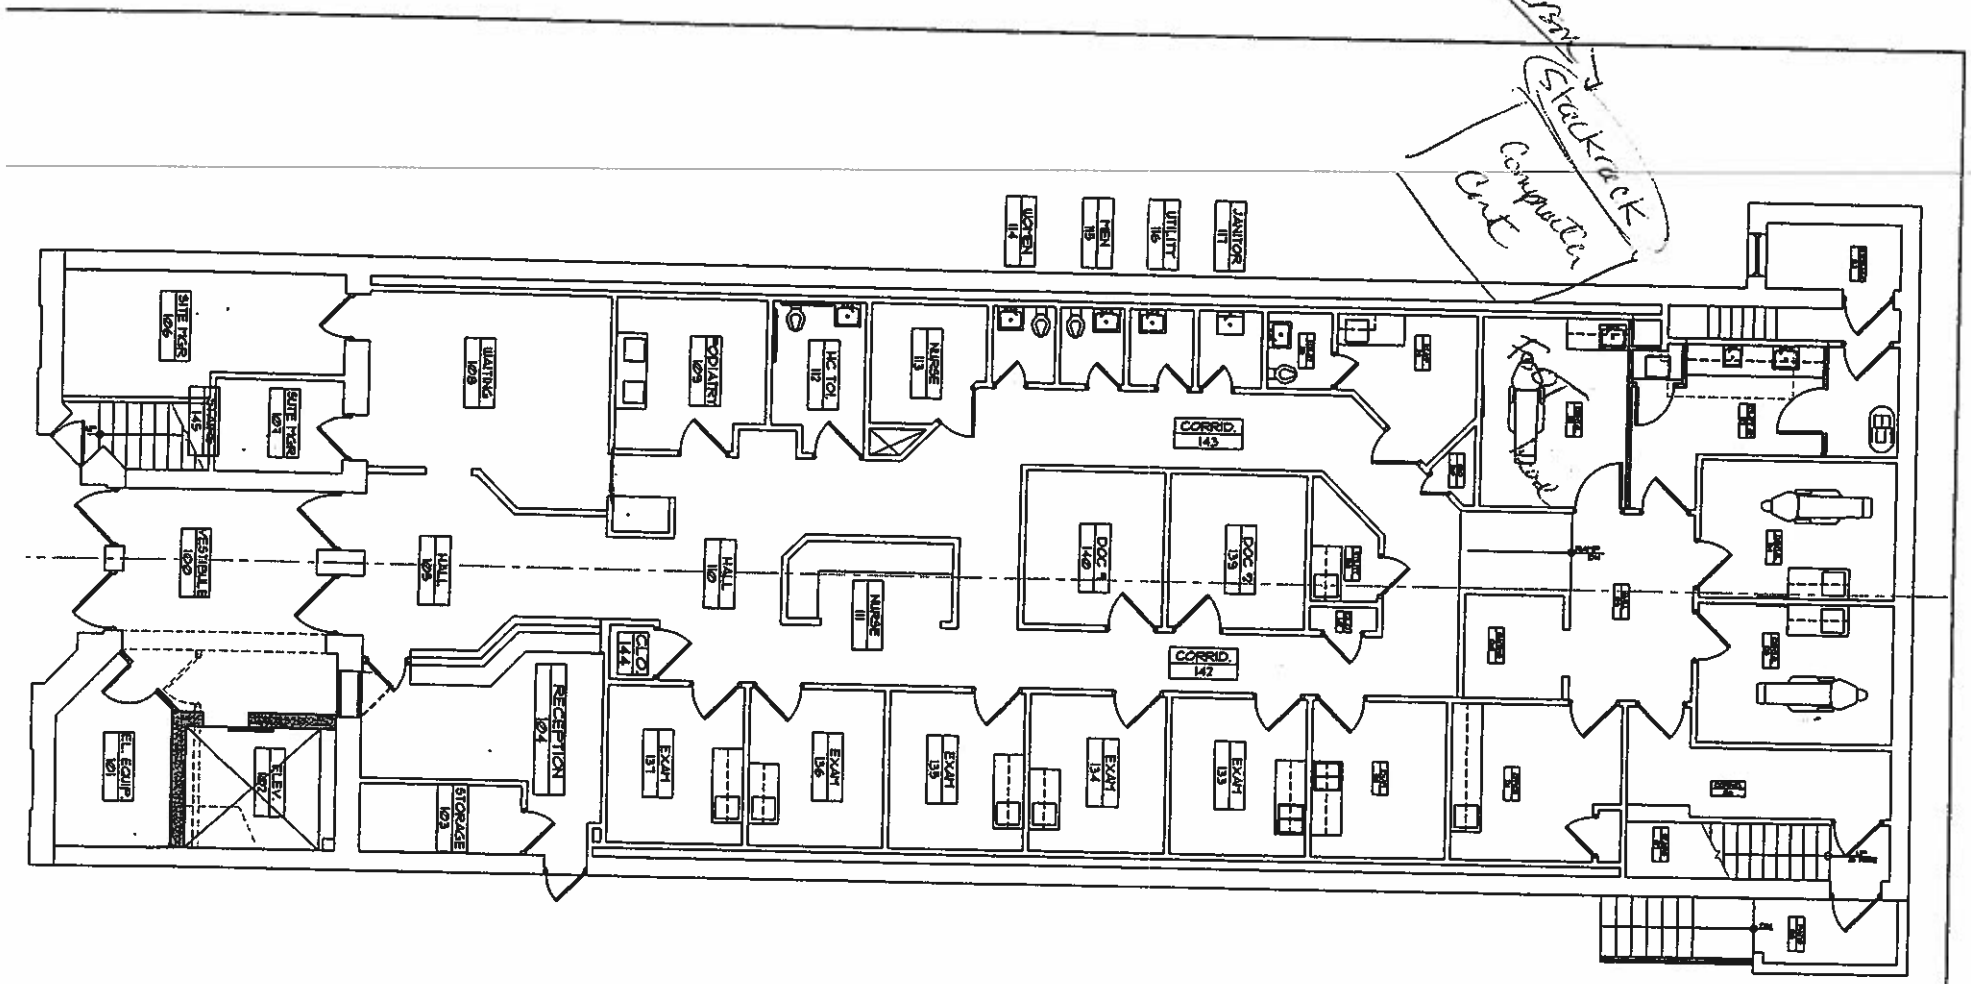

Date: 9-15-08

ARCONICS ARCHITECTURE, P.C.
PLANNING ARCHITECTURE INTERIORS

FIRST FLOOR PLAN - OPEN DOOR

80 BEEKMAN AVENUE

SLEEPY HOLLOW, NY

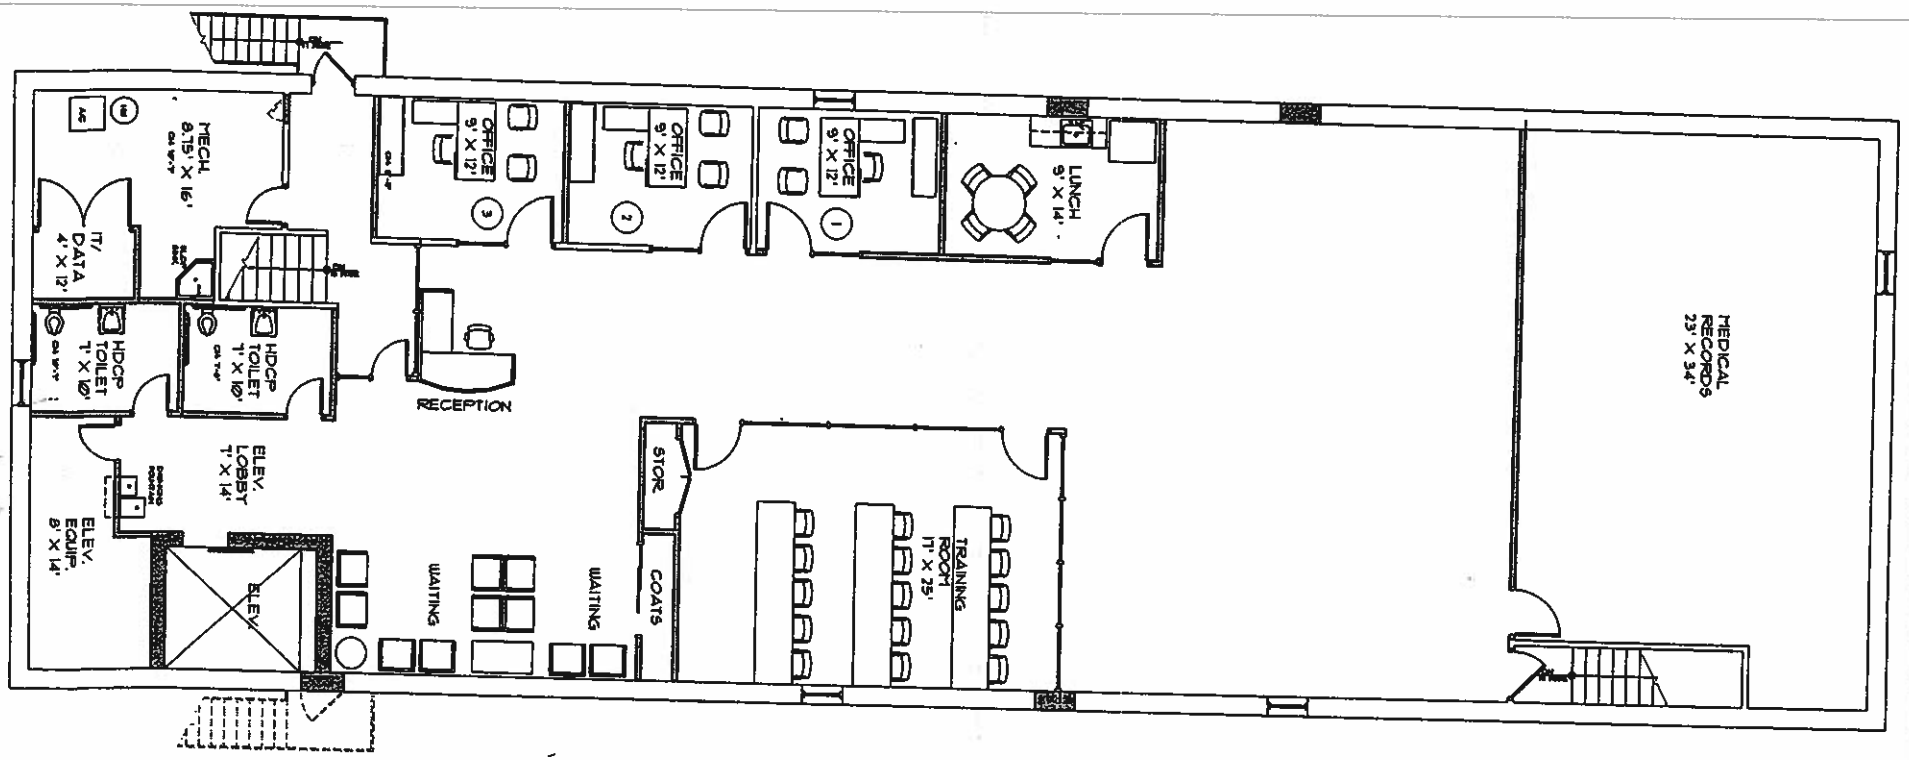

ARCONICS
ARCHITECTURE P.C.
PLANNING ARCHITECTURE INTERIORS

DATE
9-15-08

SECOND FLOOR PLAN - OPEN DOOR

80 BEEKMAN AVENUE

SLEEPY HOLLOW, NY